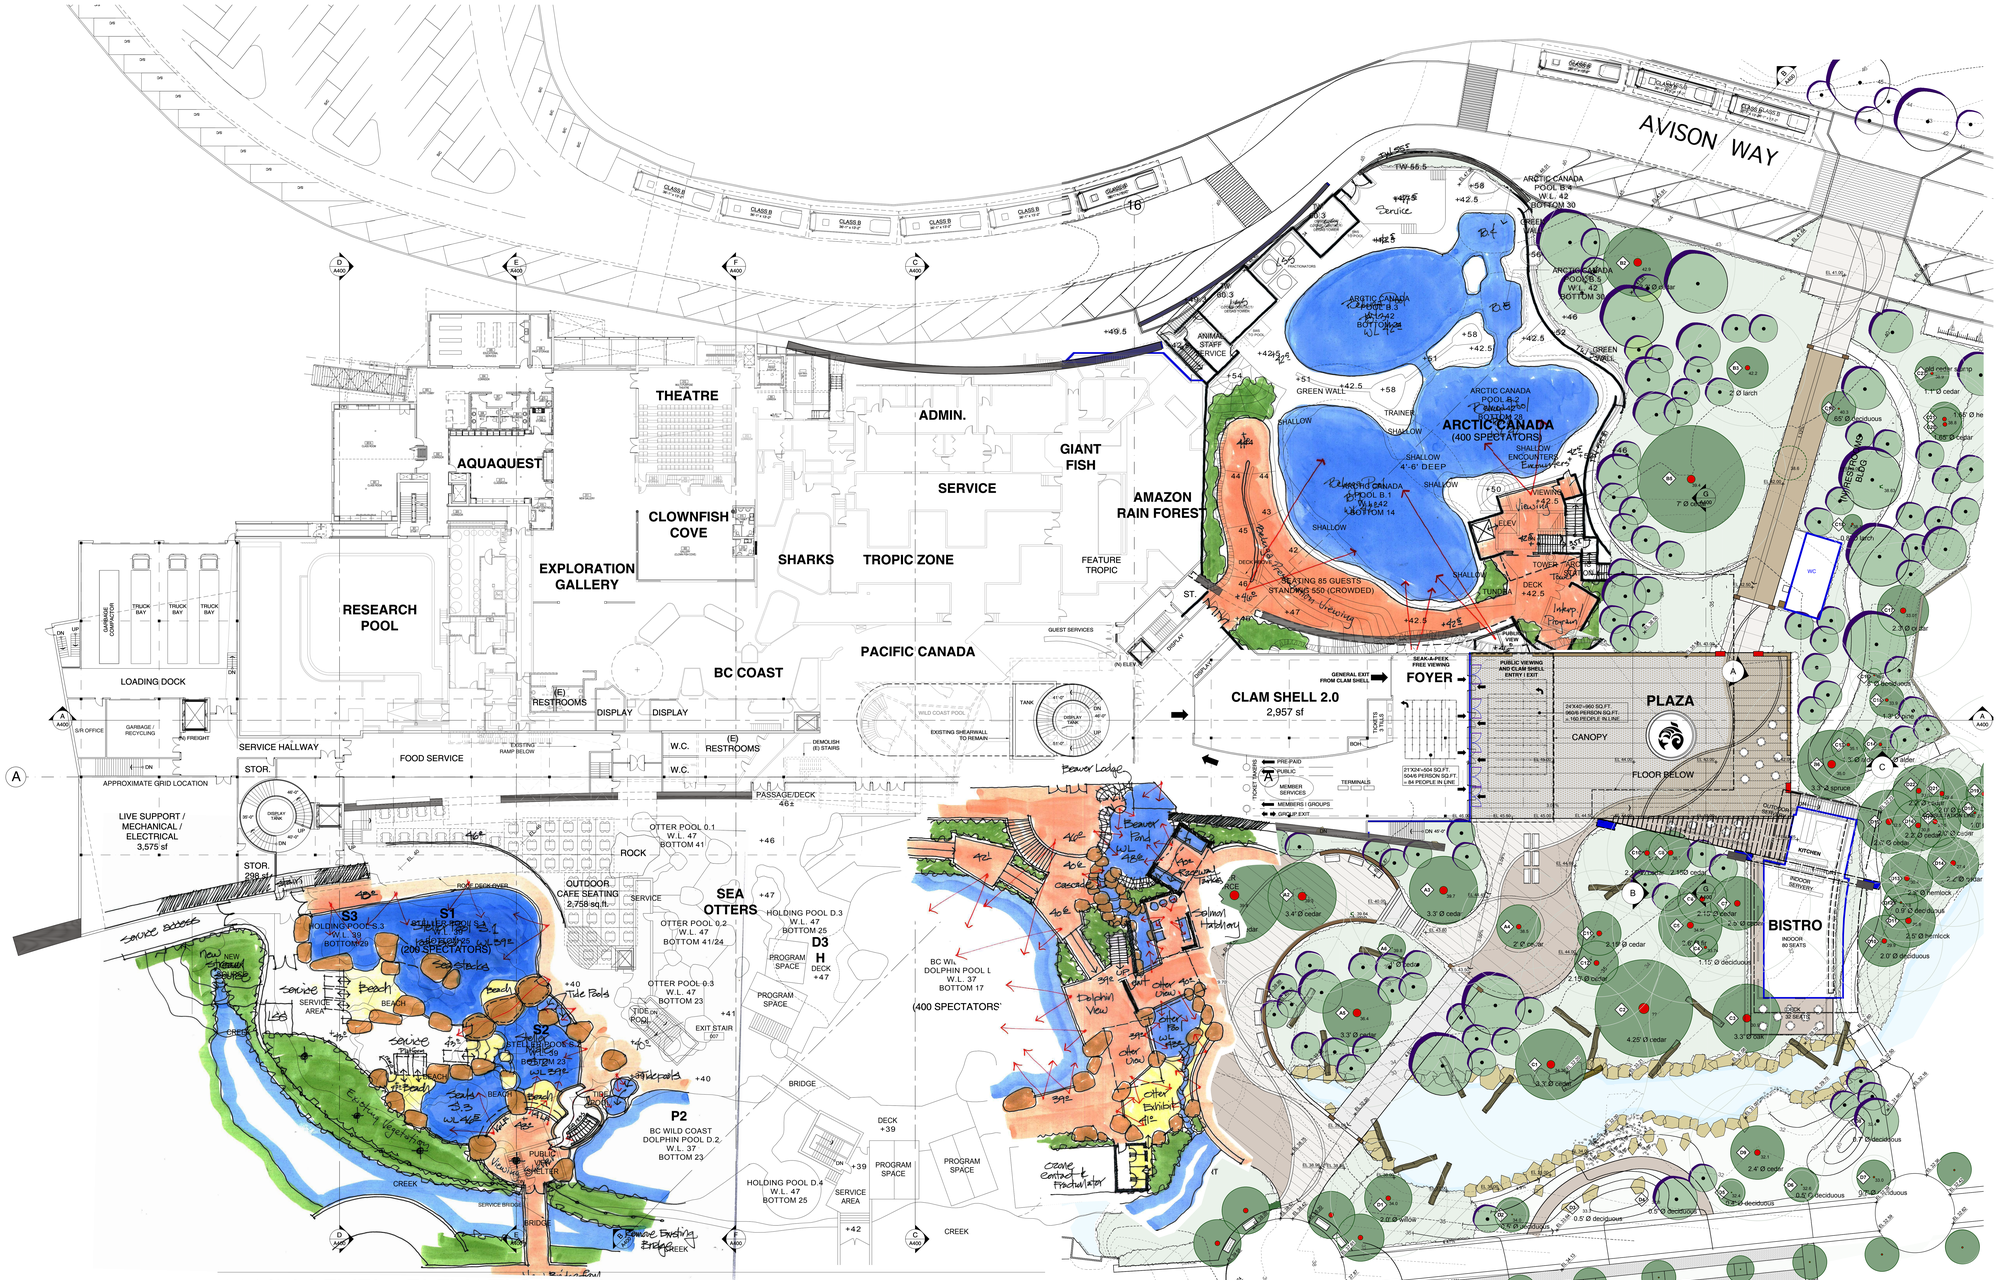


MCM

vancouver aquarium

REVISIONS

MUSSON CATTELL MACKEY PARTNERSHIP
ARCHITECTS DESIGNERS PLANNERS

1600 - TWO BENTALL CENTRE
555 BURRARD STREET BOX 264 VANCOUVER BC CANADA V7X 1M9
T 604 687 2990 F 604 687 1771
mcmp@mcmparchitects.com
www.mcmparchitects.com

VANCOUVER AQUARIUM EXPANSION AND RENOVATION
845 Avison Way
Vancouver, BC

SCHEMATIC FLOOR PLAN

MAIN LEVEL

SCALE:	1/16"=1'-0"
DATE:	07 APRIL 30
DRAWN:	RGS / JM
REVISION:	
PROJECT:	207001.1
SHEET:	A202

SCALE 0 16 32 64 ft. / 4.9 9.8 14.7 m

ALL RIGHTS RESERVED. COPYRIGHT OF MUSSON CATTELL MACKEY PARTNERSHIP. USE OR REPRODUCTION PROHIBITED WITHOUT PRIOR WRITTEN PERMISSION.