Appendix C
Proposed Utilities

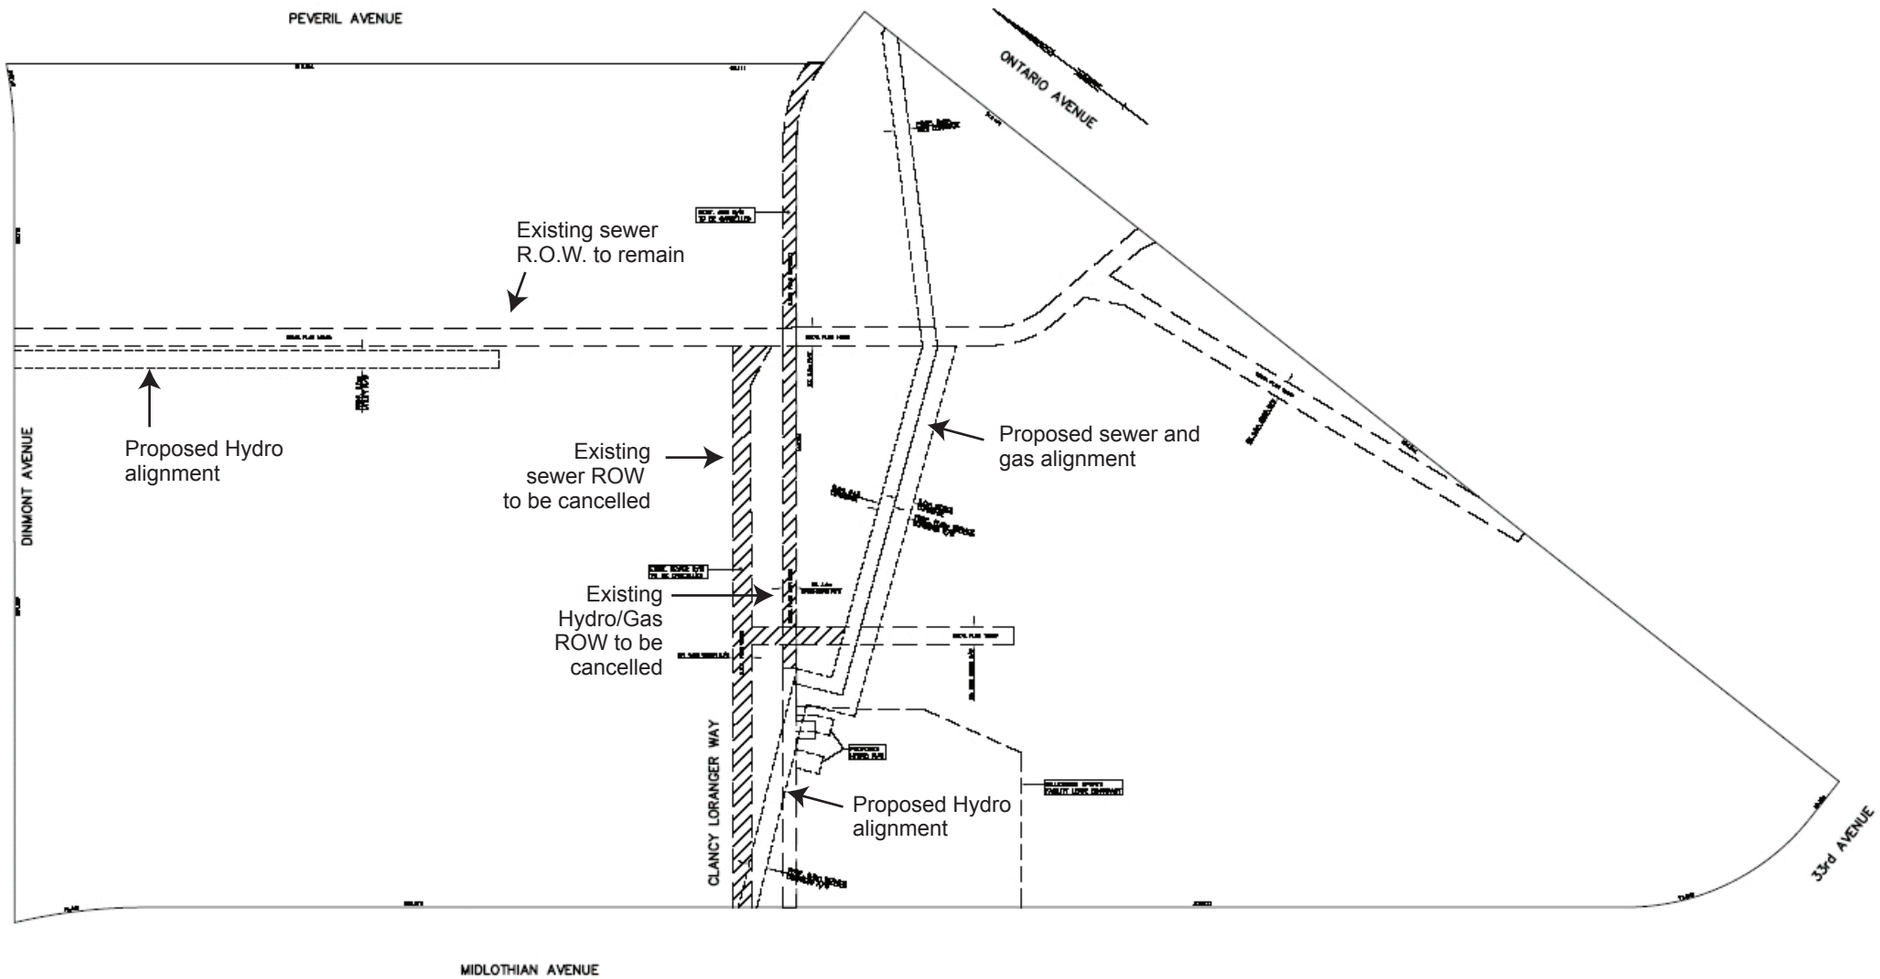

Hunter Laird Engineering Ltd.
5689-1

NO. ISSUES DATE

Project Name
Hillcrest Park - 2010 Olympic Curling Venue/ Legacy Community Centre & Percy Norman Aquatic Centre

Sheet Title
PERIMETER BOUNDARIES & SERVICING CORRIDORS

Date SEPTEMBER, 2006
Scale 1:750
Job No. 5689-1
Drawn J.P.C.
Checked D.J.R.